
ARTFACTORY.COM | H.J. NICK | OLD WESTERN LUXURY HISTORIC BAR / OWBL780

MASTER BACK-BAR FRONT ELEVATION

Consolidated 25-foot back-bar dimensions | carved arch and display composition diagrammatic

REFERENCE APPEARANCE: ACTUAL COMPLETED MONTANA BAR - SEE PHOTO GALLERY ON ARTFACTORY.COM

https://artfactory.com/product/old-west-saloon-bar-2/

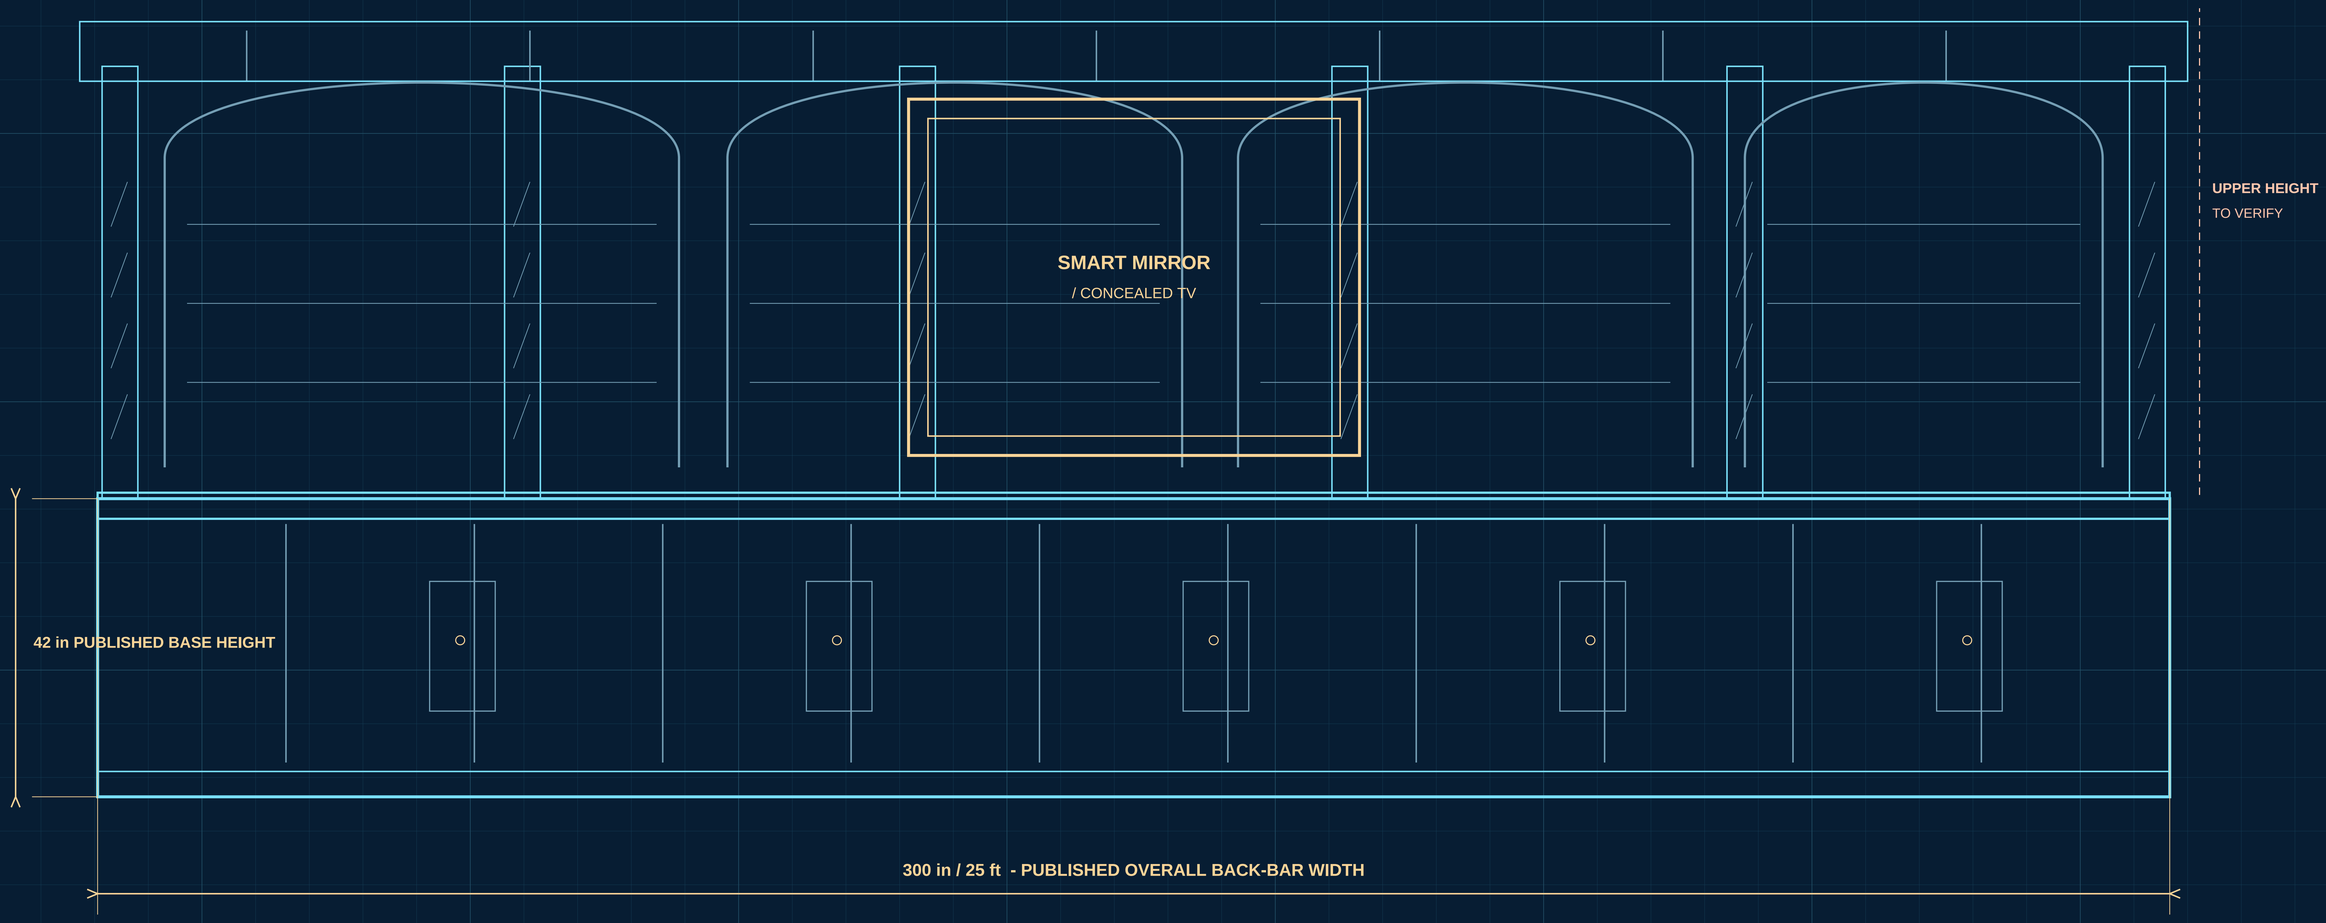

NTS - bay intervals, arched profiles, capitals, shelf heights and TV centerline are schematic only.

CONSOLIDATED ELEVATION NOTES

01 Keep 300 in overall published width. Verify whether 24 in depth / 42 in height describe both casework levels or base only.

02 Ornate solid wood pillars, capitals, cornice and arched mirrored shelving: trace exact count and spacing from original shop drawings.

03 Center hand-carved mirror frame conceals television; listed Sharp LC-80UH30U, nominal listed 71 x 41 x 4 in - verify actual device.

04 Solid timber / mortise-and-tenon construction; inset 3/4 in granite; glass shelf lighting and concealed service pathways.

PALACE SALOON BAR / MASTER DRAWING PACKAGE

Original completed work: H.J. Nick / ArtFactory.com | Montana installation

SOURCE: ArtFactory.com product OWBL780 | Reference photos are REAL completed installation photographs

PROJECT STATUS

PRELIMINARY / NOT FOR FABRICATION

Unreleased dimensions are HOLD / VERIFY

DRAWING

BACK-BAR ELEVATION / VERIFIED OVERALL

SHEET / DATE

A-01 | 04 NOV 2026


48 x 36 IN / ALL VIEWS NTS

ARTFACTORY.COM | H.J. NICK | OLD WESTERN LUXURY HISTORIC BAR / OWBL780

BAR PLAN & FIELD CONTROL


Verified 25 ft x 24 in back-bar footprint | front horseshoe bar is schematic, unmeasured

PLAN A - 25 FT BACK BAR / PUBLISHED BASE FOOTPRINT

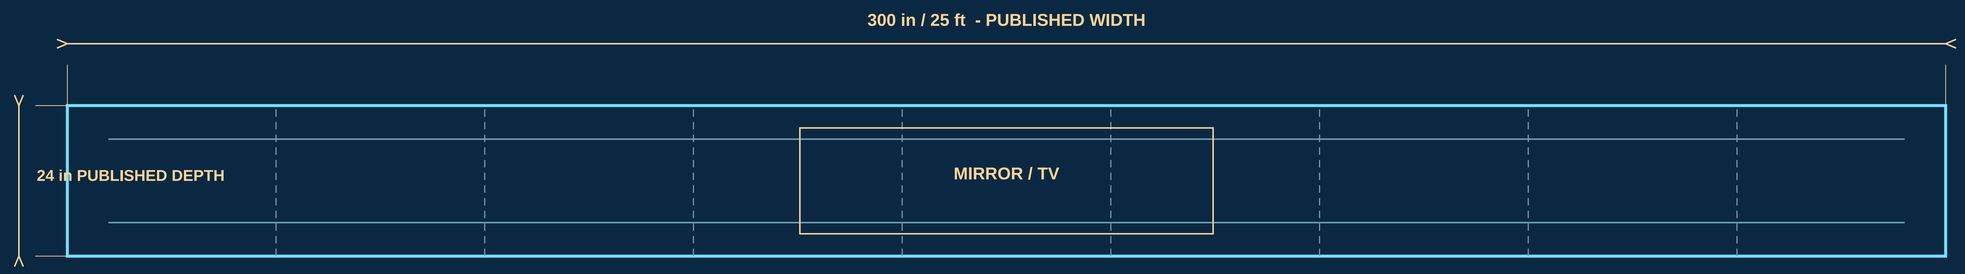

All bays / appliances / cable chases are to be dimensioned from an approved shop layout.

PLAN B - HORSESHOE FRONT BAR / SCHEMATIC ONLY

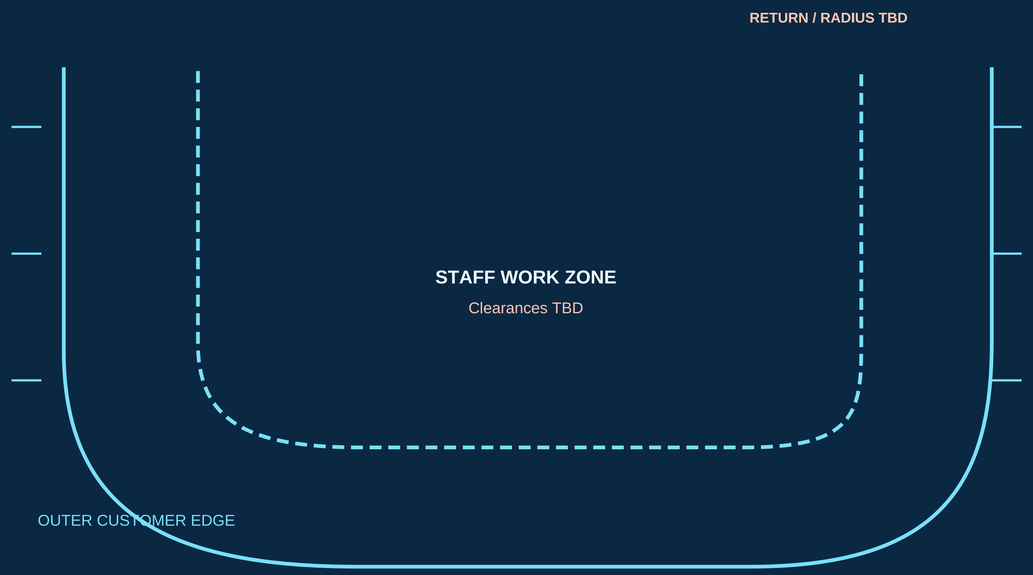

NO RADIUS, ARC LENGTH, COUNTER DEPTH OR HEIGHT IS PROVIDED.

CRITICAL DIMENSIONS TO FIELD-VERIFY

P1	Outside horseshoe length / width
P2	Inside working aisle clear width
P3	Curved end radius / center points
P4	Front bar overall height / depth
P5	Counter projection / elbow profile
P6	Foot rail height / stand-off
P7	Equipment bay widths / service clearances
P8	Sink / disposal / drain locations
P9	Power / water / ventilation routes
P10	Bar to back bar service gap
P11	Floor anchorage / install breaks
P12	As-built room clearances / doorway access

PALACE SALOON BAR / MASTER DRAWING PACKAGE

Original completed work: H.J. Nick / ArtFactory.com | Montana installation

SOURCE: ArtFactory.com product OWBL780 | Reference photos are REAL completed installation photographs

PROJECT STATUS

PRELIMINARY / NOT FOR FABRICATION

Unreleased dimensions are HOLD / VERIFY

DRAWING

BACK-BAR + HORSESHOE PLAN CONTROL

SHEET / DATE

A-02 | 04 NOV 2026


48 x 36 IN / ALL VIEWS NTS

CONSTRUCTION SECTIONS & ASSEMBLY NOTES


Measured material dimensions distinguished from recommended craft methods and open engineering items

DETAIL 01 - BACK BAR BASE / SECTION (DIAGRAM)

Base casework shown only. Joinery sizes and support spacing require detailed takeoff.

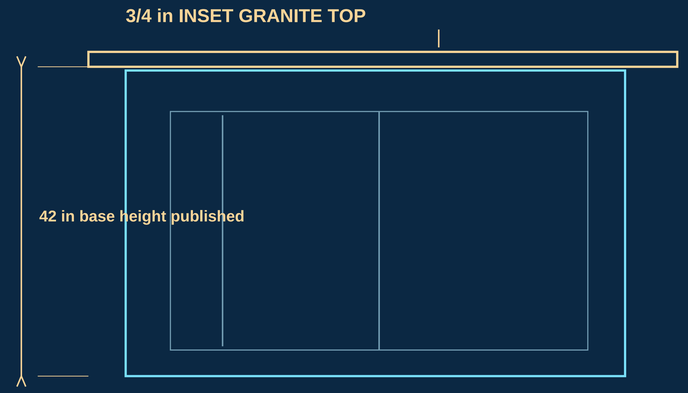

DETAIL 02 - SMART MIRROR / DISPLAY CONCEPT

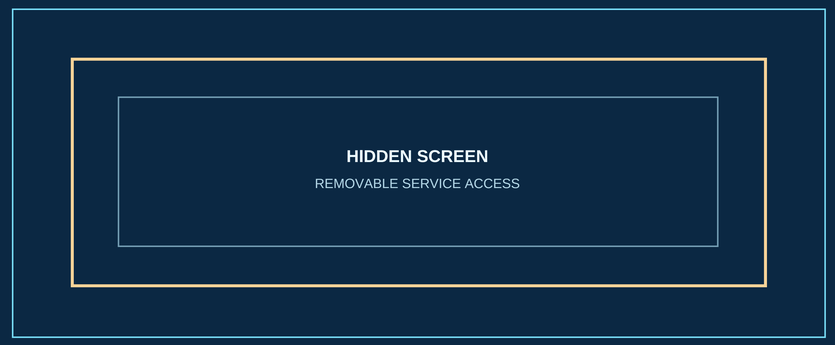


Listed TV: Sharp LC-80UH30U

Published: 71 x 41 x 4 in - verify model & clearances.

Do not cut framed opening until actual unit is measured.

DETAIL 03 - CARVING / TIMBER CONNECTIONS

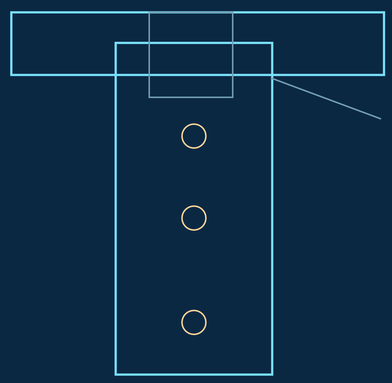

HAND-CARVED POST AND CAPITAL


Use genuine solid timber, mortise / tenon and pegged joinery.

Member sizes, shoulders, peg schedule: engineer / shop verify.

DETAIL 04 - FORGED FOOT RAIL / FRONT BAR

Hand-twisted solid wrought iron; decorative leaf mountings.

Foot rail stand-off, bracket heights, wall anchors: TBD.

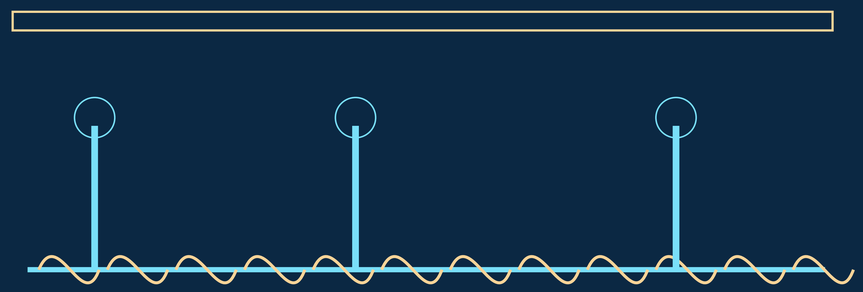

Bar elbow rail: shaped / rolled solid timber; profile TBD.

PALACE SALOON BAR / MASTER DRAWING PACKAGE

Original completed work: H.J. Nick / ArtFactory.com | Montana installation

SOURCE: ArtFactory.com product OWBL780 | Reference photos are REAL completed installation photographs

PROJECT STATUS

PRELIMINARY / NOT FOR FABRICATION

Unreleased dimensions are HOLD / VERIFY

DRAWING

SECTIONS / REPEATABLE SHOP DETAILS

SHEET / DATE

A-03 | 04 NOV 2026

48 x 36 IN / ALL VIEWS NTS

ARTFACTORY.COM | H.J. NICK | OLD WESTERN LUXURY HISTORIC BAR / OWBL780

BUILD SCHEDULE / OPEN DIMENSIONS

Single consolidated scope - repeated web-page bullets combined into one assembly each

TAG	ASSEMBLY / COMPONENT	DOCUMENTED SPECIFICATION	RELEASE HOLD
B01	Back bar - lower cabinet	300 in W x 24 in D x 42 in H; storage / drawers / doors	Confirm panel / bay widths
B02	Upper arched mirrored bar	Full 25 ft width stated; mirrors, lit glass shelves	Confirm elevation, upper height
B03	Center smart mirror	Carved frame; Sharp LC-80UH30U; listed 71 x 41 x 4 in	Verify actual TV & access
B04	Granite counter / inserts	Inset solid granite, published 3/4 in thickness	Templates, supports, seams
B05	Solid wood decorative system	Carved pillars, capitals, corbels, high-relief panels	Profile, count, carving patterns
F01	Horseshoe front bar	Full horseshoe arrangement; front service cabinet	All dimensions / curves TBD
F02	Rolled elbow-friendly edge	Shaped solid timber bar front profile	Full-size router / hand template
F03	Forged-iron foot rail	Twisted solid wrought iron; leaf-decorative mounts	Bracket schedule / anchor loads
M01	Refrigeration / chilling	Undercounter units; dual refrigeration drawers	Shop bay + ventilation schedule
M02	Wash and utility group	Sink / disposal; dishwasher; ice maker	Rough-ins and actual model sizes
M03	Waste collection	Double garbage collection, concealed	Drawer and bin size
M04	Drawers / slides	Full-extension bearing-roller drawer slides	Load rating / manufacturer
M05	Whiskey / wine / cigar systems	Climate controlled storage / humidor listed	Select actual equipments
M06	Sound / lights / service	Concealed sound; display lighting; TV power	Low voltage / access routes

MEASUREMENT KEY

GOLD = expressly published dimensions / materials | RED = not provided, verify before fabrication

SCOPE CONTROL: Unlike the product page, the horseshoe bar, foot rail, granite, refrigeration and drawers each appear only once.

Photo and content reference: https://artfactory.com/product/old-west-saloon-bar-2/

PALACE SALOON BAR / MASTER DRAWING PACKAGE

Original completed work: H.J. Nick / ArtFactory.com | Montana installation

SOURCE: ArtFactory.com product OWBL780 | Reference photos are REAL completed installation photographs

PROJECT STATUS

PRELIMINARY / NOT FOR FABRICATION

Unreleased dimensions are HOLD / VERIFY

DRAWING

MASTER MATERIAL / EQUIPMENT SCHEDULE

SHEET / DATE

A-04 | 04 NOV 2026


48 x 36 IN / ALL VIEWS NTS

ARTFACTORY.COM | H.J. NICK | PALACE-INSPIRED OLD WESTERN BAR / OWBL780

SOLID WOOD PILLARS & HAND-CARVED CAPITALS

High-relief ornament documented by ArtFactory | construction geometry requires original shop details

COLUMN / CAPITAL - ORNAMENTAL FRONT ELEVATION

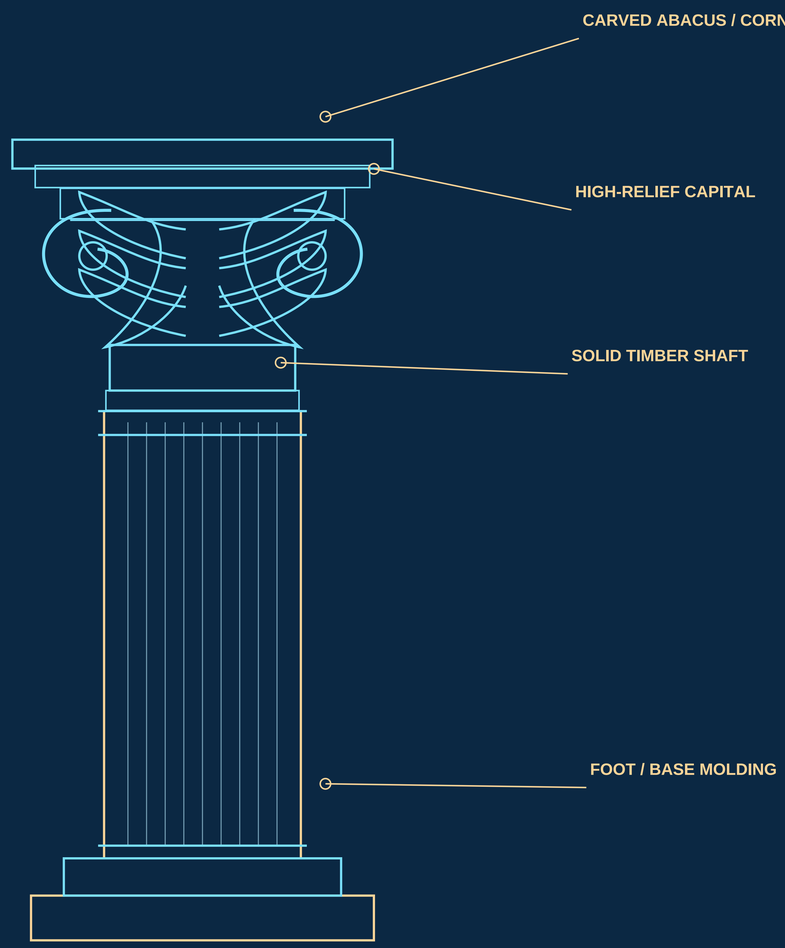


FRONT VIEW - ILLUSTRATIVE PROFILE / NOT TO SCALE

This ornamental drawing is not the original carved pattern.

Trace approved carvings from original photographs and master patterns.

DETAIL D-05 / CAPITAL BUILD-UP - SCHEMATIC

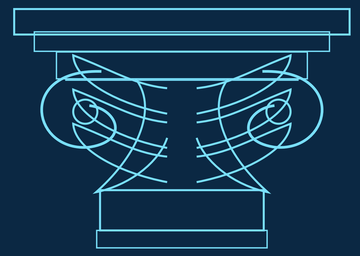

01 Upper square cap / abacus

02 Projecting high-relief scrollwork

03 Foliate carving / sculpted return

04 Lower neck band / impost

05 Shaft shoulder connection

NO INVENTED MEASUREMENTS: Capital width, height, projection, shaft diameter, capital quantity and ornament depth remain HOLD.

Use a full-size clay / timber reference template approved against the original finished piece before carving production.

DRAWING NOTES / ACCURACY CONTROL

P-01 Pillars and capitals are solid wood, hand-carved in high relief.

P-02 Number and positions of assemblies: verify from shop drawings.

P-03 Confirm capital / arch spring-line alignment and overall heights.

P-04 Do not treat the illustrated leaf/volute motif as original geometry.

P-05 Define mechanical connections before transferring carving patterns.

P-06 Photograph each completed original profile with a scale if available.

PALACE BAR / 48 x 36 IN MASTER DRAWINGS

Original finished installation: H.J. Nick / ArtFactory.com | Montana ranch

SOURCE: ArtFactory.com OWBL780 | No photographs altered or recreated

STATUS

PRELIMINARY / NOT FOR FABRICATION

All HOLD dimensions require shop review

DRAWING

PILLAR AND CAPITAL DESIGN CONTROL

REVISION

A-05 | 04 NOV 2026


48 x 36 IN / ALL DETAILS NTS

ARTFACTORY.COM | H.J. NICK | PALACE-INSPIRED OLD WESTERN BAR / OWBL780

PILLAR / CAPITAL JOINTS & REPEAT REGISTER


Assembly intent, high-relief finish control, and blank dimensions for later completion

SECTION S1 - ARCH / CAPITAL

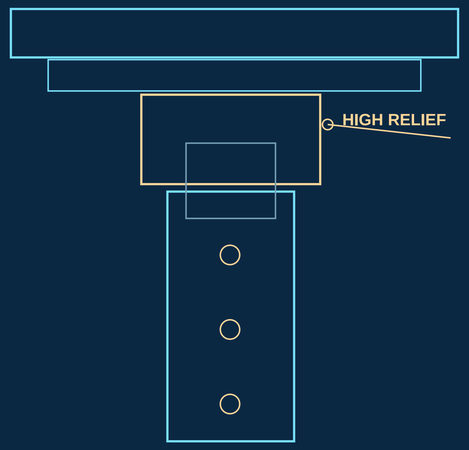


TENON LENGTH / HOUSING / LOAD PATH: HOLD

SECTION S2 - SHAFT / FOOT

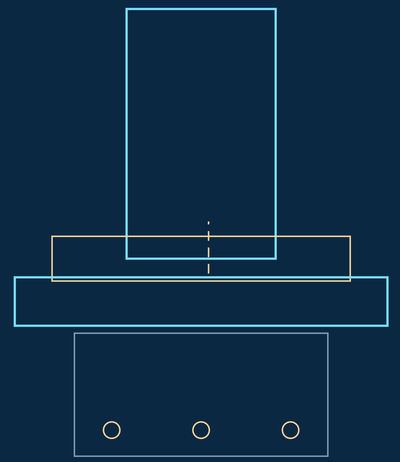

FOOTPRINT / PEG PATTERN / ANCHORAGE: HOLD

SECTION S3 - CORNICE RETURN

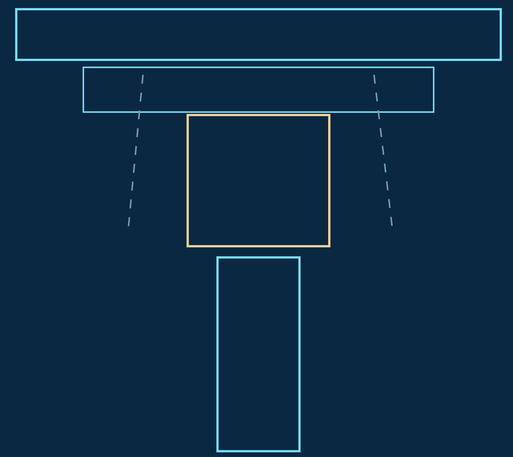

MITER / CORNICE PROFILE / BACKING: HOLD

PILLAR / CAPITAL MEASUREMENT REGISTER

CAP-01	Overall cap width / depth	HOLD
CAP-02	Overall cap + crown height	HOLD
CAP-03	Maximum carving relief projection	HOLD
COL-01	Shaft section / diameter	HOLD
COL-02	Shaft length from base to neck	HOLD
BASE-01	Base pad / plinth dimensions	HOLD
SET-01	Total assembly count and bay centers	HOLD

MASTER SHOP PROCEDURE / NO DUPLICATES

01 Verify exact pillar count and positions against original approved layout.

02 Take full-size profiles from original master carving or detail photos.

03 Engineer shoulder, tenon, pin and support dimensions before shaping.

04 Set up one approved sample capital and one repeatable master template.

05 Produce solid timber shafts and carved capitals as tagged assemblies.

06 Dry fit arch, capital, shaft and plinth; confirm sight lines and gaps.

07 Record as-built sizes, shop photos, finish and installation sequence.

PALACE BAR / 48 x 36 IN MASTER DRAWINGS

Original finished installation: H.J. Nick / ArtFactory.com | Montana ranch

SOURCE: ArtFactory.com OWBL780 | No photographs altered or recreated

STATUS

PRELIMINARY / NOT FOR FABRICATION

All HOLD dimensions require shop review

DRAWING

PILLAR DETAILS + FIELD REGISTER

REVISION

A-06 | 04 NOV 2026

48 x 36 IN / ALL DETAILS NTS

ARTFACTORY.COM | H.J. NICK | PALACE-INSPIRED OLD WESTERN BAR / OWBL780

ACTUAL FINISHED BAR - SOURCE PHOTOGRAPH REGISTER

Original ArtFactory.com gallery images | unchanged source-photo links, not remade or retouched

PHOTO HANDLING: ORIGINAL IMAGE BYTES WERE NOT RETRIEVABLE IN THIS SESSION.

This PDF links to ArtFactory.com source photos; it does not pretend a redrawn image is an original photograph.

F-01 MAIN FINISHED BAR / HERO

OPEN ORIGINAL

ARTFACTORY SOURCE

Scan or select to view this image on ArtFactory.com. Source file is unchanged.

https://i0.wp.com/artfactory.com/wp-content/uploads/2017/11/handcrafted-custom-wood-bar.jpg?fit=800%2C800&ssl=1

F-02 FINISHED GALLERY VIEW

OPEN ORIGINAL

ARTFACTORY SOURCE

Scan or select to view this image on ArtFactory.com. Source file is unchanged.

https://i0.wp.com/artfactory.com/wp-content/uploads/2017/11/handcrafted-custom-wood-bar_07.jpg?fit=800%2C800&ssl=1

F-03 ADDITIONAL ORIGINAL GALLERY

OPEN ORIGINAL

ARTFACTORY SOURCE

Scan or select to view this image on ArtFactory.com. Source file is unchanged.

https://artfactory.com/wp-content/uploads/2017/11/handcrafted-custom-wood-bar_09-100x100.jpg

F-04 ADDITIONAL ORIGINAL GALLERY

OPEN ORIGINAL

ARTFACTORY SOURCE

Scan or select to view this image on ArtFactory.com. Source file is unchanged.

https://artfactory.com/wp-content/uploads/2017/11/handcrafted-custom-wood-bar_23-100x100.jpg

F-05 ADDITIONAL ORIGINAL GALLERY

OPEN ORIGINAL

ARTFACTORY SOURCE

Scan or select to view this image on ArtFactory.com. Source file is unchanged.

https://artfactory.com/wp-content/uploads/2017/11/handcrafted-custom-wood-bar_33-1-100x100.jpg

F-06 ADDITIONAL ORIGINAL GALLERY

OPEN ORIGINAL

ARTFACTORY SOURCE

Scan or select to view this image on ArtFactory.com. Source file is unchanged.

https://artfactory.com/wp-content/uploads/2017/11/handcrafted-custom-wood-bar_44-1-100x100.jpg

MASTER SOURCE GALLERY - CLICK HERE TO REVIEW FULL-SIZE FINISHED INSTALLATION PHOTOS

https://artfactory.com/product/old-west-saloon-bar-2/

PALACE BAR / 48 x 36 IN MASTER DRAWINGS

Original finished installation: H.J. Nick / ArtFactory.com | Montana ranch

SOURCE: ArtFactory.com OWBL780 | No photographs altered or recreated

STATUS

PRELIMINARY / NOT FOR FABRICATION

All HOLD dimensions require shop review

DRAWING

ORIGINAL PHOTO LINKS / SOURCE REGISTER

REVISION

A-07 | 04 NOV 2026

48 x 36 IN / ALL DETAILS NTS